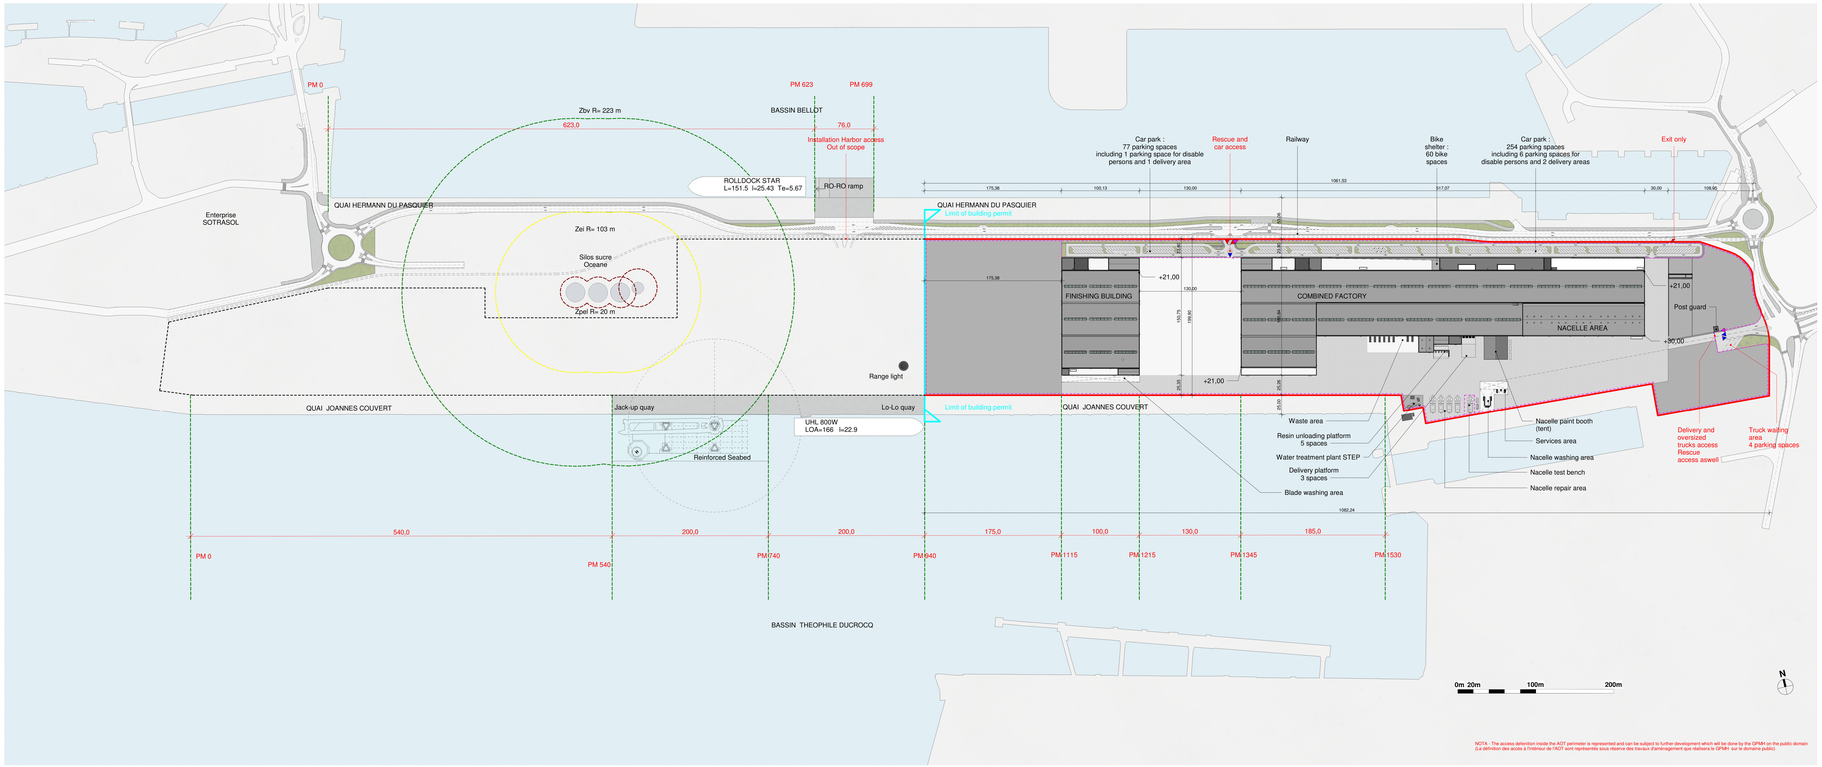

External spaces layout - 1 : 2000

GENERAL ELEMENTS LEGEND

- Maximum footprint allocated by the GPMH
- Limit of the instruction for building permit
- Fence

ICPE LEGEND

- Threshold of the first lethal effects -ICPE of 1988 (140 mbar) - zpel ZONE - R = 20 m
- Threshold for irreversible effects -ICPE 1988 (50 mbar) - AREA zel - R = 103 m
- Threshold for irreversible effects -ICPE 1988 (20 mbar) - AREA zbv - R = 223 m

LEGEND ACCES LEGEND

- Light vehicle access
- Heavy goods vehicle access
- Pedestrian access

MINERAL FLOOR COVERINGS LEGEND

- Bituminous grave for external components storage
- Asphalt for the realization of access roads and car parks in interface with the public domain
- Desactivated concrete for pedestrian traffic
- Interlocking pavers for high-demand areas around the plant
- Poured in place road concrete for logistical areas (delivery ramps, platforms for waste bins, fuel distribution platforms) and maneuvering and cleaning platforms for blades and nacelles

VEGETAL AREA LEGEND

- Band of trees
- Shrubs at the enclosure of the parcels
- Hedge
- Grassed area
- Tallgrass prairie area

Zone plan

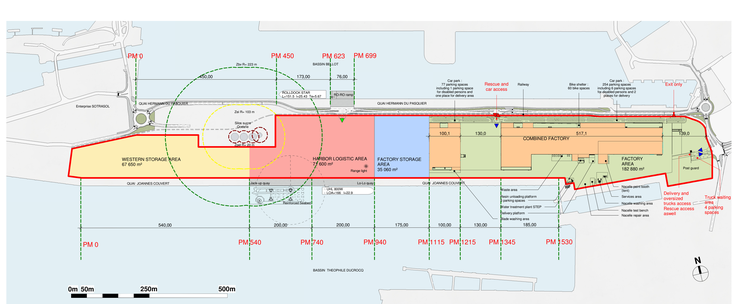

GENERAL ELEMENTS LEGEND

- Combined Factories Area
- Factory Storage Areas associated to the factories
- Western Storage Areas associated to the Installation Harbor
- Installation Harbor Logistic Area
- Factory concerned by building permit
- Maximum footprint allocated by the GPMH 357 190m²
- Heavy goods vehicle access
- Light vehicle access
- Harbor access

Site layout showing the allocated areas dedicated by the GPMH to renewable energy activities - 1 : 5000

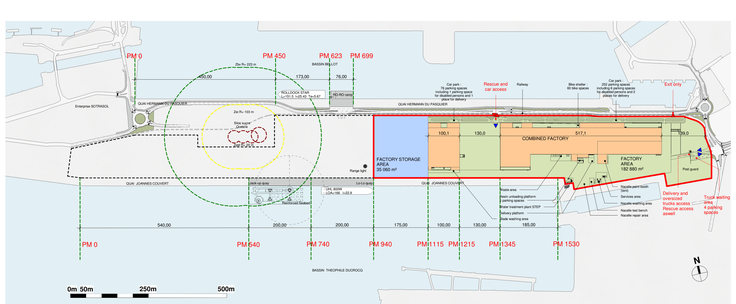

GENERAL ELEMENTS LEGEND

- Combined Factories Area
- Factory Storage Areas associated to the factories
- Factory concerned by building permit
- Land unit allocated by the GPMH to SGRE 217 940 m²
- Heavy goods vehicle access
- Light vehicle access

Site layout showing the allocated areas dedicated by the GPMH to the specific activities of SGRE and corresponding to the land unit in relation to the building permit - 1 : 5000

LE HAVRE PROJECT

NEW OFFSHORE NACELLE AND BLADE FACTORY IN LE HAVRE

Quai Joannes Couvert - Le Havre (76)

CLIENT
SIEMENS GAMESA RENEWABLE ENERGY
40 Avenue des Fruitiers,
92210 Saint-Cloud
Tel. : +33(0)1 41 02 83 39

CLIENT ASSISTANT
ARCADIS
Immeuble ASTRALE
184 avenue Napoléon Bonaparte
92504 La Pleiade-Rueil-Malmaison Cedex
Tel. : +33(0)1 46 23 76 54

ARCHITECTURAL PLANS

External spaces layout

CONFIDENTIAL

DESIGN INSTITUTE - EAE:

EGIS BATIMENTS CENTRE-OUEST
1588 Boulevard Charles Crosnier
BP 56 - 14123 IFS
TEL: 02 31 47 65 43

ARTELIA BATIMENT LE HAVRE
Le Tripode - 9 rue Pierre Semard
CS 30062 - 76099 LE HAVRE CEDEX
TEL: 02 35 53 72 61

ENIA ARCHITECTES
46 RUE DE LAGNY
93100 MONTREUIL
TEL: 01 84 03 04 11

Indice	Date	Observations	Statut	Drawn by	Checked by	Approved by
A	15/03/2019	First Edition		RG/PJ	TG/BP	XD
B	22/03/2019	Second Edition after APS Review		JT/PG	TG/BP	XD
C						
D						
E						
F						
G						

Name	Phase	Fact	Writer	Fact	Num	Dim	Format	Plot	Language
LHP	APS	ARCH	ENIA	LAY	100.2	B	XL	--	1/2000	A0+	EN